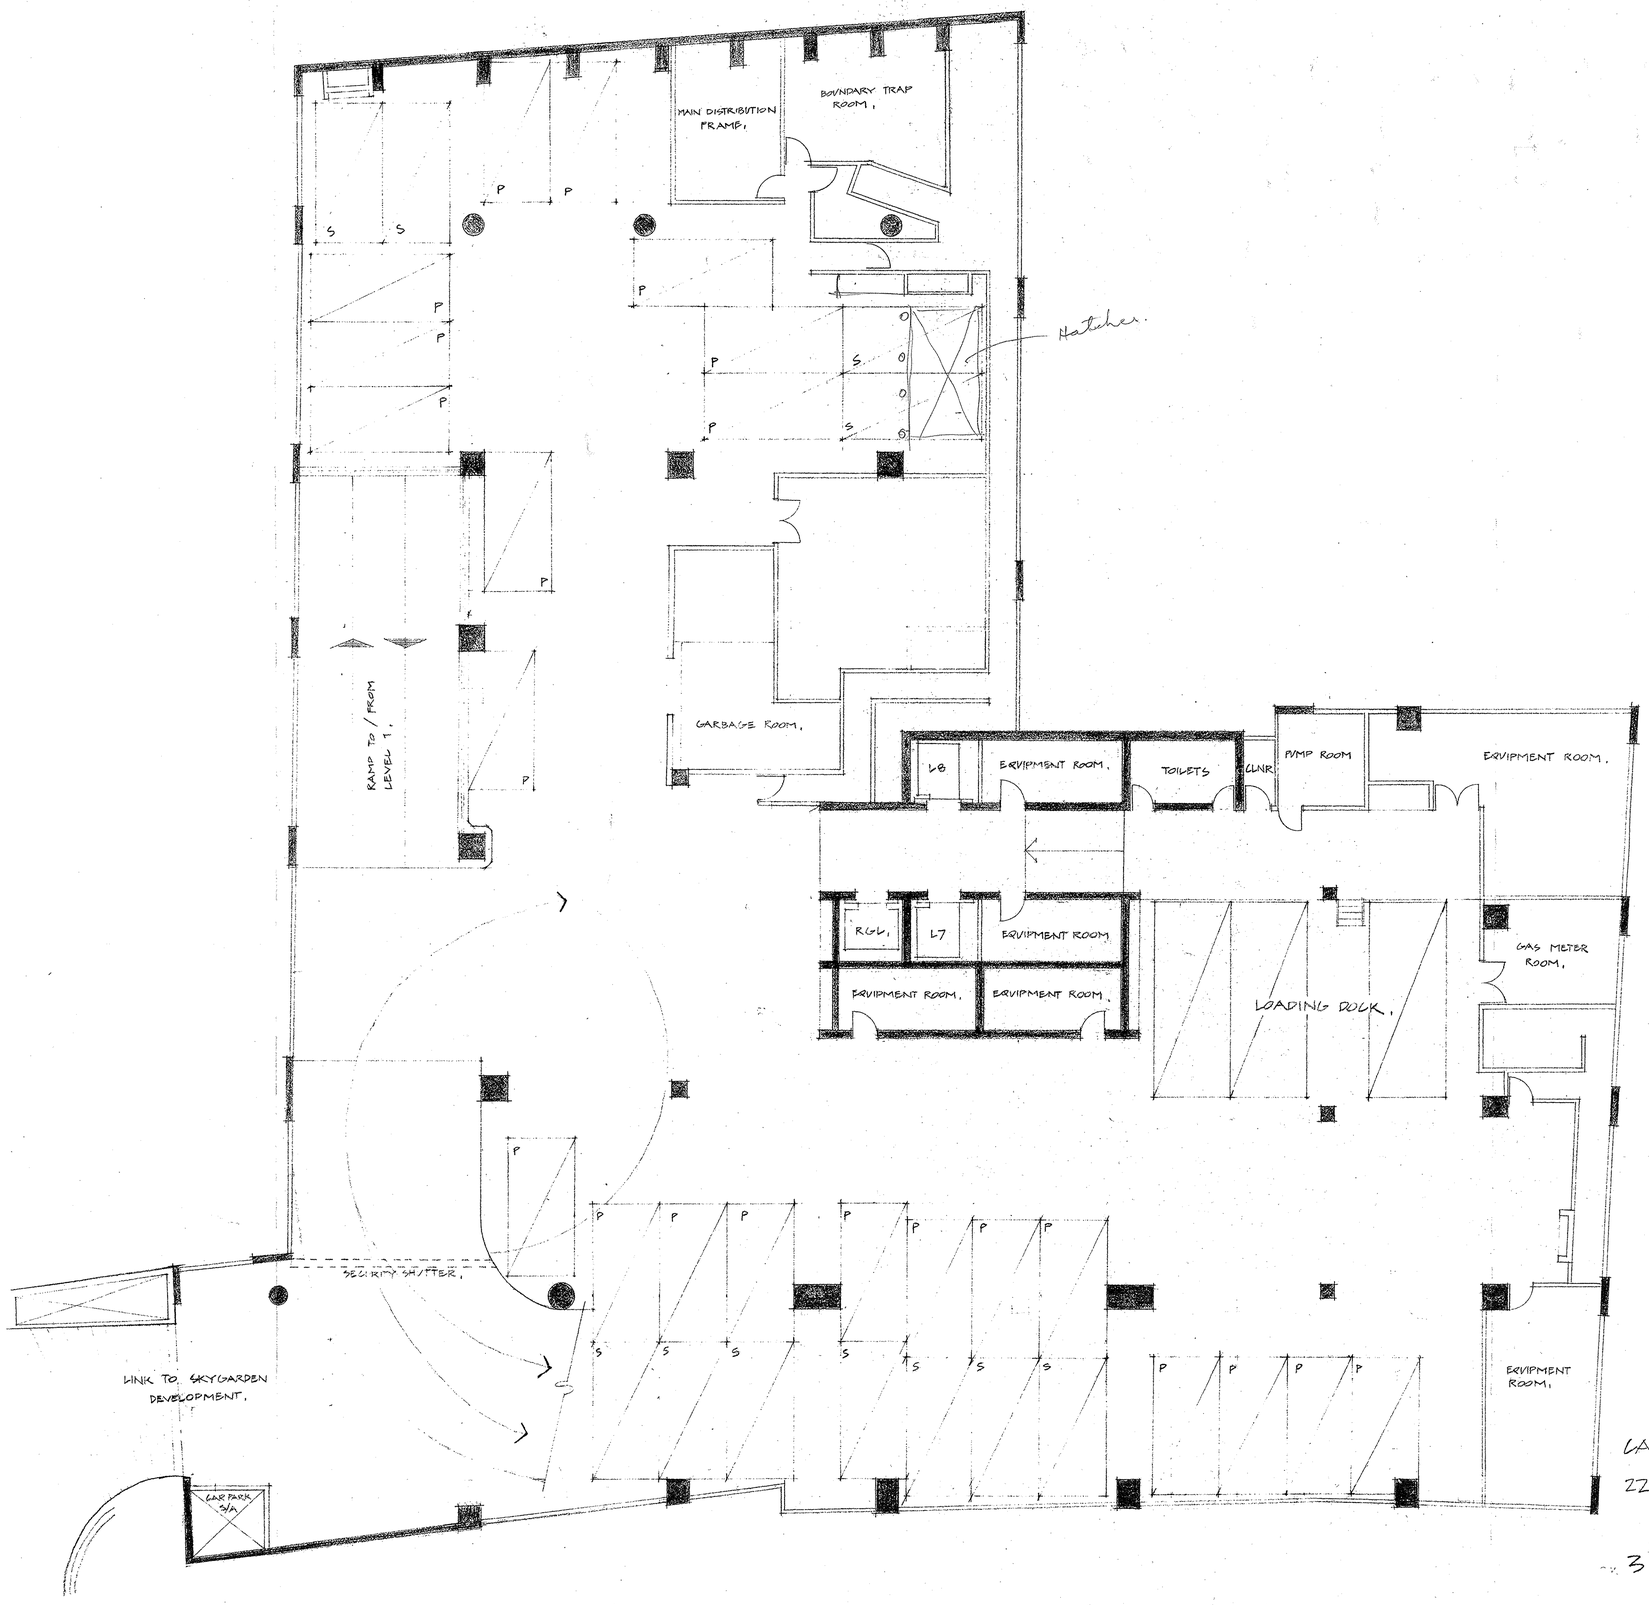

CAR SPACES - 33.
22 SELF PARK, 11 STACK

3 LOADING BAYS.

NOTES

CONTRACTORS TO VERIFY ALL DIMENSIONS BEFORE COMMENCING WORK. ALL SHOP DRAWINGS TO BE SUBMITTED TO ARCHITECT.

date	issued	date	issued	date	issued
5.6.87	CLIENT A/				

ANY EXTRA WORK MUST BE CLAIMED AND APPROVED BEFORE PROCEEDING, OTHERWISE NO EXTRA WILL BE ALLOWED.

no.	date	by	revisions
A	4.6.87	E.H.	NEW LAYOUT
B	6/6/88	EF	ROOMS IDENTIFIED, DETERMINATION & ABBR. OF CAR SPACES, LINK TO SKYGARDEN DEVELOPMENT ADDED, R.C. RETAINING WALL ALONG PITT ST, AMENDED.

THE DEVELOPMENT OF
135 KING STREET - SYDNEY

dwg no.

400/SK5 B.

LEVEL -2
STACKING CAR PARK

SCALE	1:100
DATE	21-10-86
DRAWN BY	E.H.
CHECKED BY	

ARCHITECTS DONALD CRONE & ASSOCIATES PTY. LIMITED
25 KING STREET, SYDNEY. 29 7171