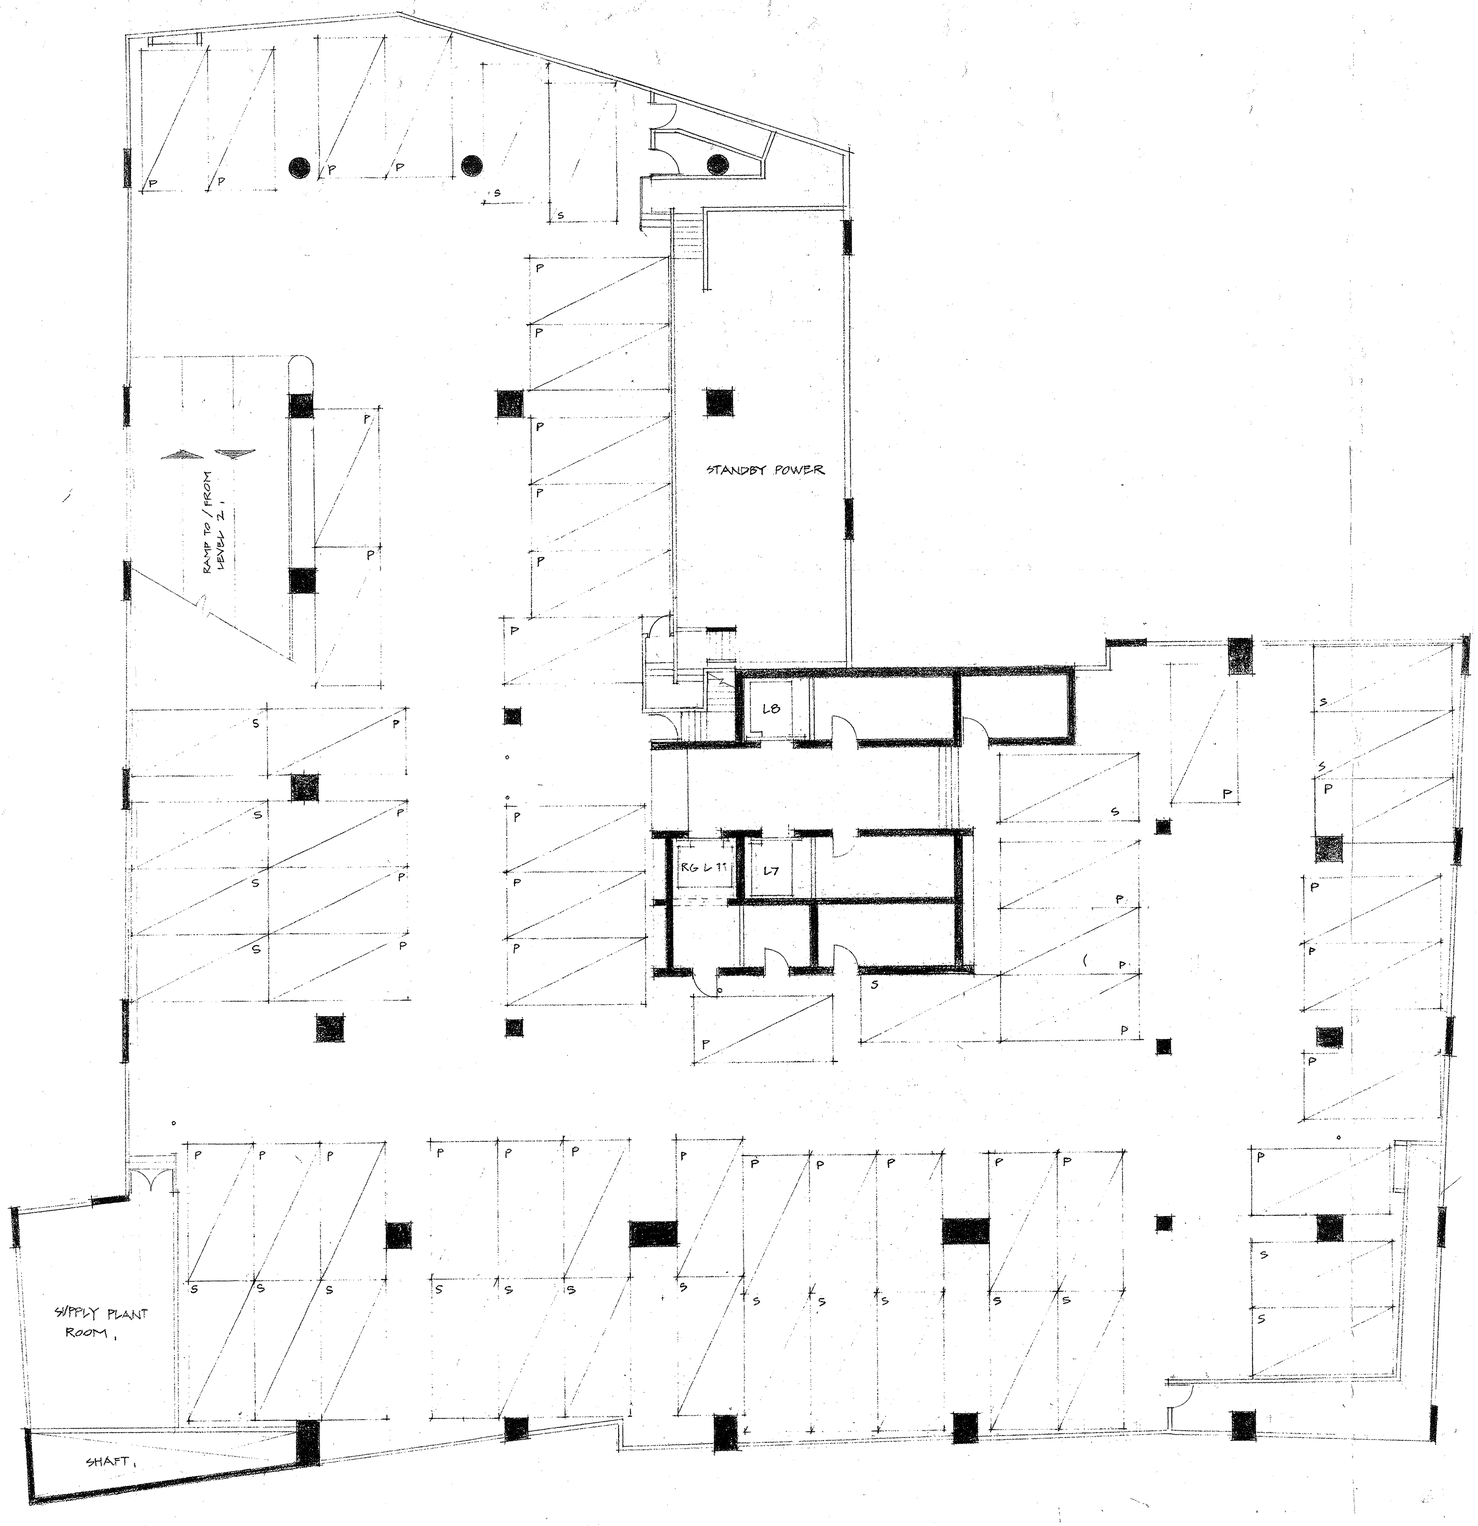

CAR SPACES - 65
41 SELF PARK , 24 STACK.

NOTES

CONTRACTORS TO VERIFY ALL DIMENSIONS BEFORE COMMENCING WORK. ALL SHOP DRAWINGS TO BE SUBMITTED TO ARCHITECT.

date	issued	date	issued	date	issued
[illegible]	[illegible]				

ANY EXTRA WORK MUST BE CLAIMED AND APPROVED BEFORE PROCEEDING, OTHERWISE NO EXTRA WILL BE ALLOWED.

no.	date	by	revisions
A	3.6.87	E.H.	NEW LAYOUT
B	6/6/88	EF.	ADDR. NOTES ADDED TO PARKING SPACES, ROOMS & LIFTS, DETERMINATION BETWEEN PARKING & STACKING SPACES.

RECEIVED 08 JUN 1988

THE DEVELOPMENT OF
135 - KING STREET - SYDNEY

dwg no.
400/SK 4 B.

LEVEL -1
STACKING CARPARK

SCALE	1:100
DATE	17-10-86
DRAWN BY	E.H.
CHECKED BY	

ARCHITECTS DONALD CRONE & ASSOCIATES PTY. LIMITED
25 KING STREET, SYDNEY. 29 7171